

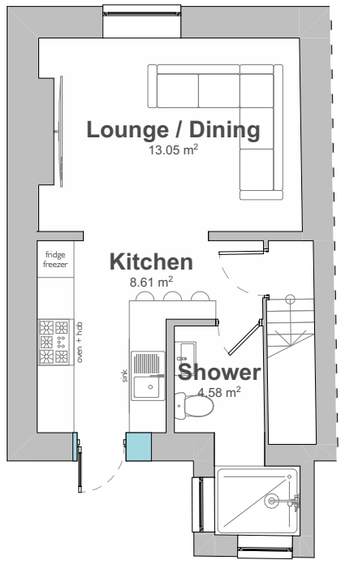



Proposed Basement Plan
Scale 1:100 @ A3

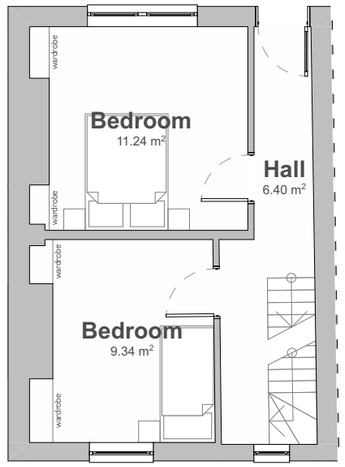


Proposed Ground Floor Plan
Scale 1:100 @ A3

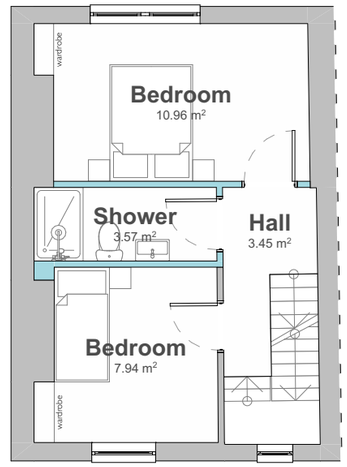

Proposed First Floor Plan
Scale 1:100 @ A3

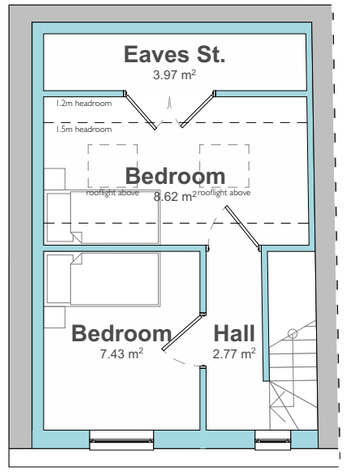


Proposed Loft Plan
Scale 1:100 @ A3

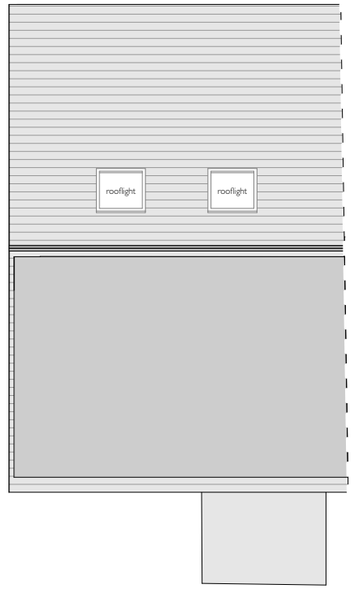


Proposed Roof Plan
Scale 1:100 @ A3



Proposed Front (North) Elevation
Scale 1:100 @ A3

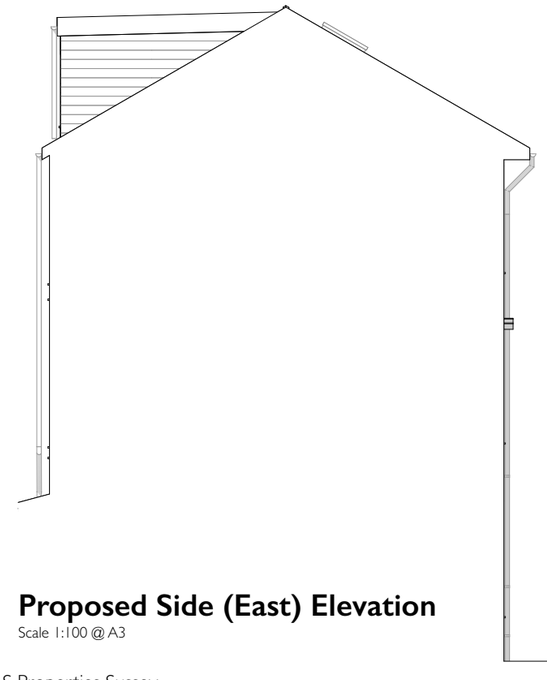

Proposed Side (East) Elevation
Scale 1:100 @ A3

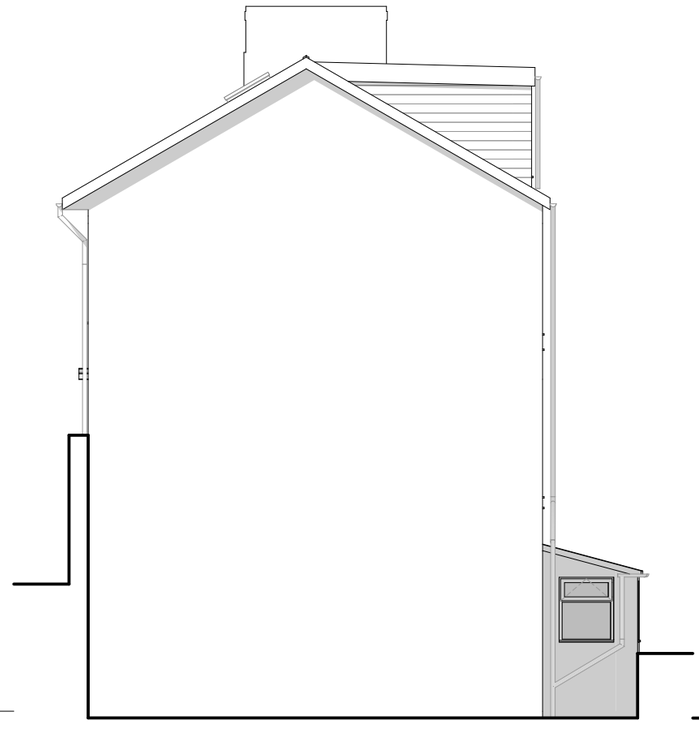

Proposed Side (West) Elevation
Scale 1:100 @ A3



Proposed Rear (South) Elevation
Scale 1:100 @ A3

Floor Level	Area (m2)
Basement	30.04
Ground Floor	28.17
First Floor	27.02
Second Floor	19.97
	105.20 m²

0 1 2 3 4 5

PMR ARCHITECTURE

Sheridan House
112 - 116 Western Road
Hove, BN3 1DD

01273 980820
brighton@pmr-architecture.co.uk
www.pmr-architecture.co.uk

Client:	A & S Properties Sussex
Project:	6 Jackson Street Brighton BN2 9UL
Drawing Title:	Proposed Drawings
Drawing No:	24.78_PL_100
Revision:	A
Date:	June 2026
Status:	DRAFT PLANNING
Scale:	1:100 @ A3